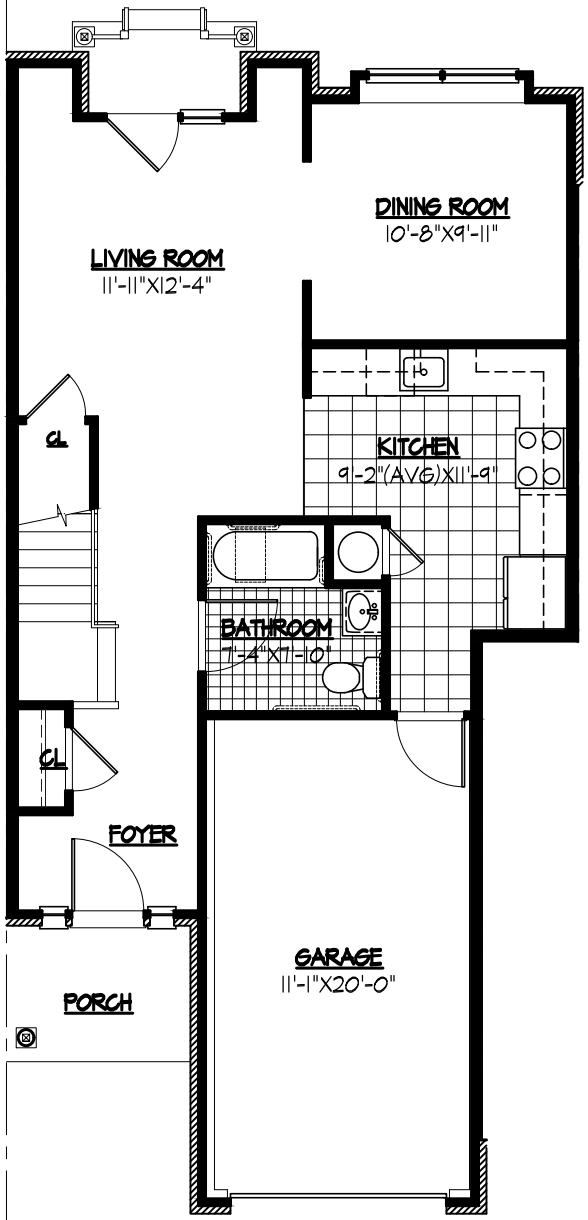

FIRST FLOOR

SCALE: 1/8" = 1'-0"

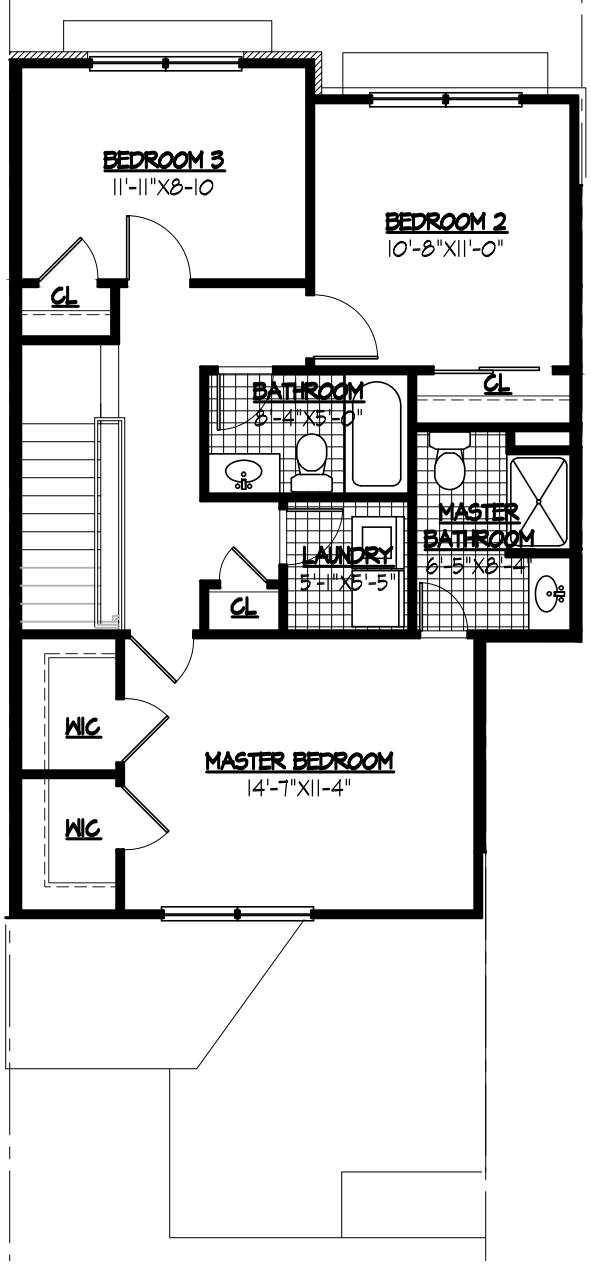

SECOND FLOOR

SCALE: 1/8" = 1'-0"

© COPYRIGHT 2018 CHESTER, PLOUSSAS, LISOWSKY, PARTNERSHIP, LLC

cpl partnership
planning
architecture
engineering
surveying

HIGHLAND CLIFFS
BOROUGH OF HIGHLAND PARK
MIDDLESEX COUNTY
NEW JERSEY

CHESTER, PLOUSSAS, LISOWSKY PARTNERSHIP LLC
95 MATAWAN ROAD | SECOND FLOOR
MATAWAN, NJ 07747
P. 732-566-0297 | www.cplpartnership.com
CERTIFICATES OF AUTHORIZATION
BOARD OF ENGINEERS & LAND SURVEYORS: 24GA28339000 | BOARD OF ARCHITECTS: 21AC00069000

GREGORY PLOUSSAS PROFESSIONAL ENGINEER PROFESSIONAL PLANNER
THOMAS T. McGRATH PROFESSIONAL ENGINEER PROFESSIONAL PLANNER
ROBERT J. LARSEN REGISTERED ARCHITECT PROFESSIONAL PLANNER
FRANK J. LISOWSKY REGISTERED ARCHITECT PROFESSIONAL PLANNER
MICHAEL PUCCI PROFESSIONAL ENGINEER PROFESSIONAL PLANNER
RICHARD G. RUCHALSKI PROFESSIONAL LAND SURVEYOR PROFESSIONAL PLANNER

DATE	REVISIONS
-	-

UNIT LM-2

FILE NO.	08011
DATE:	03/20/2018
SCALE:	AS NOTED
DRAWN BY:	DHA
CHECKED BY:	JMD
DRAWING NO.	-
SHEET NO.	SK-3